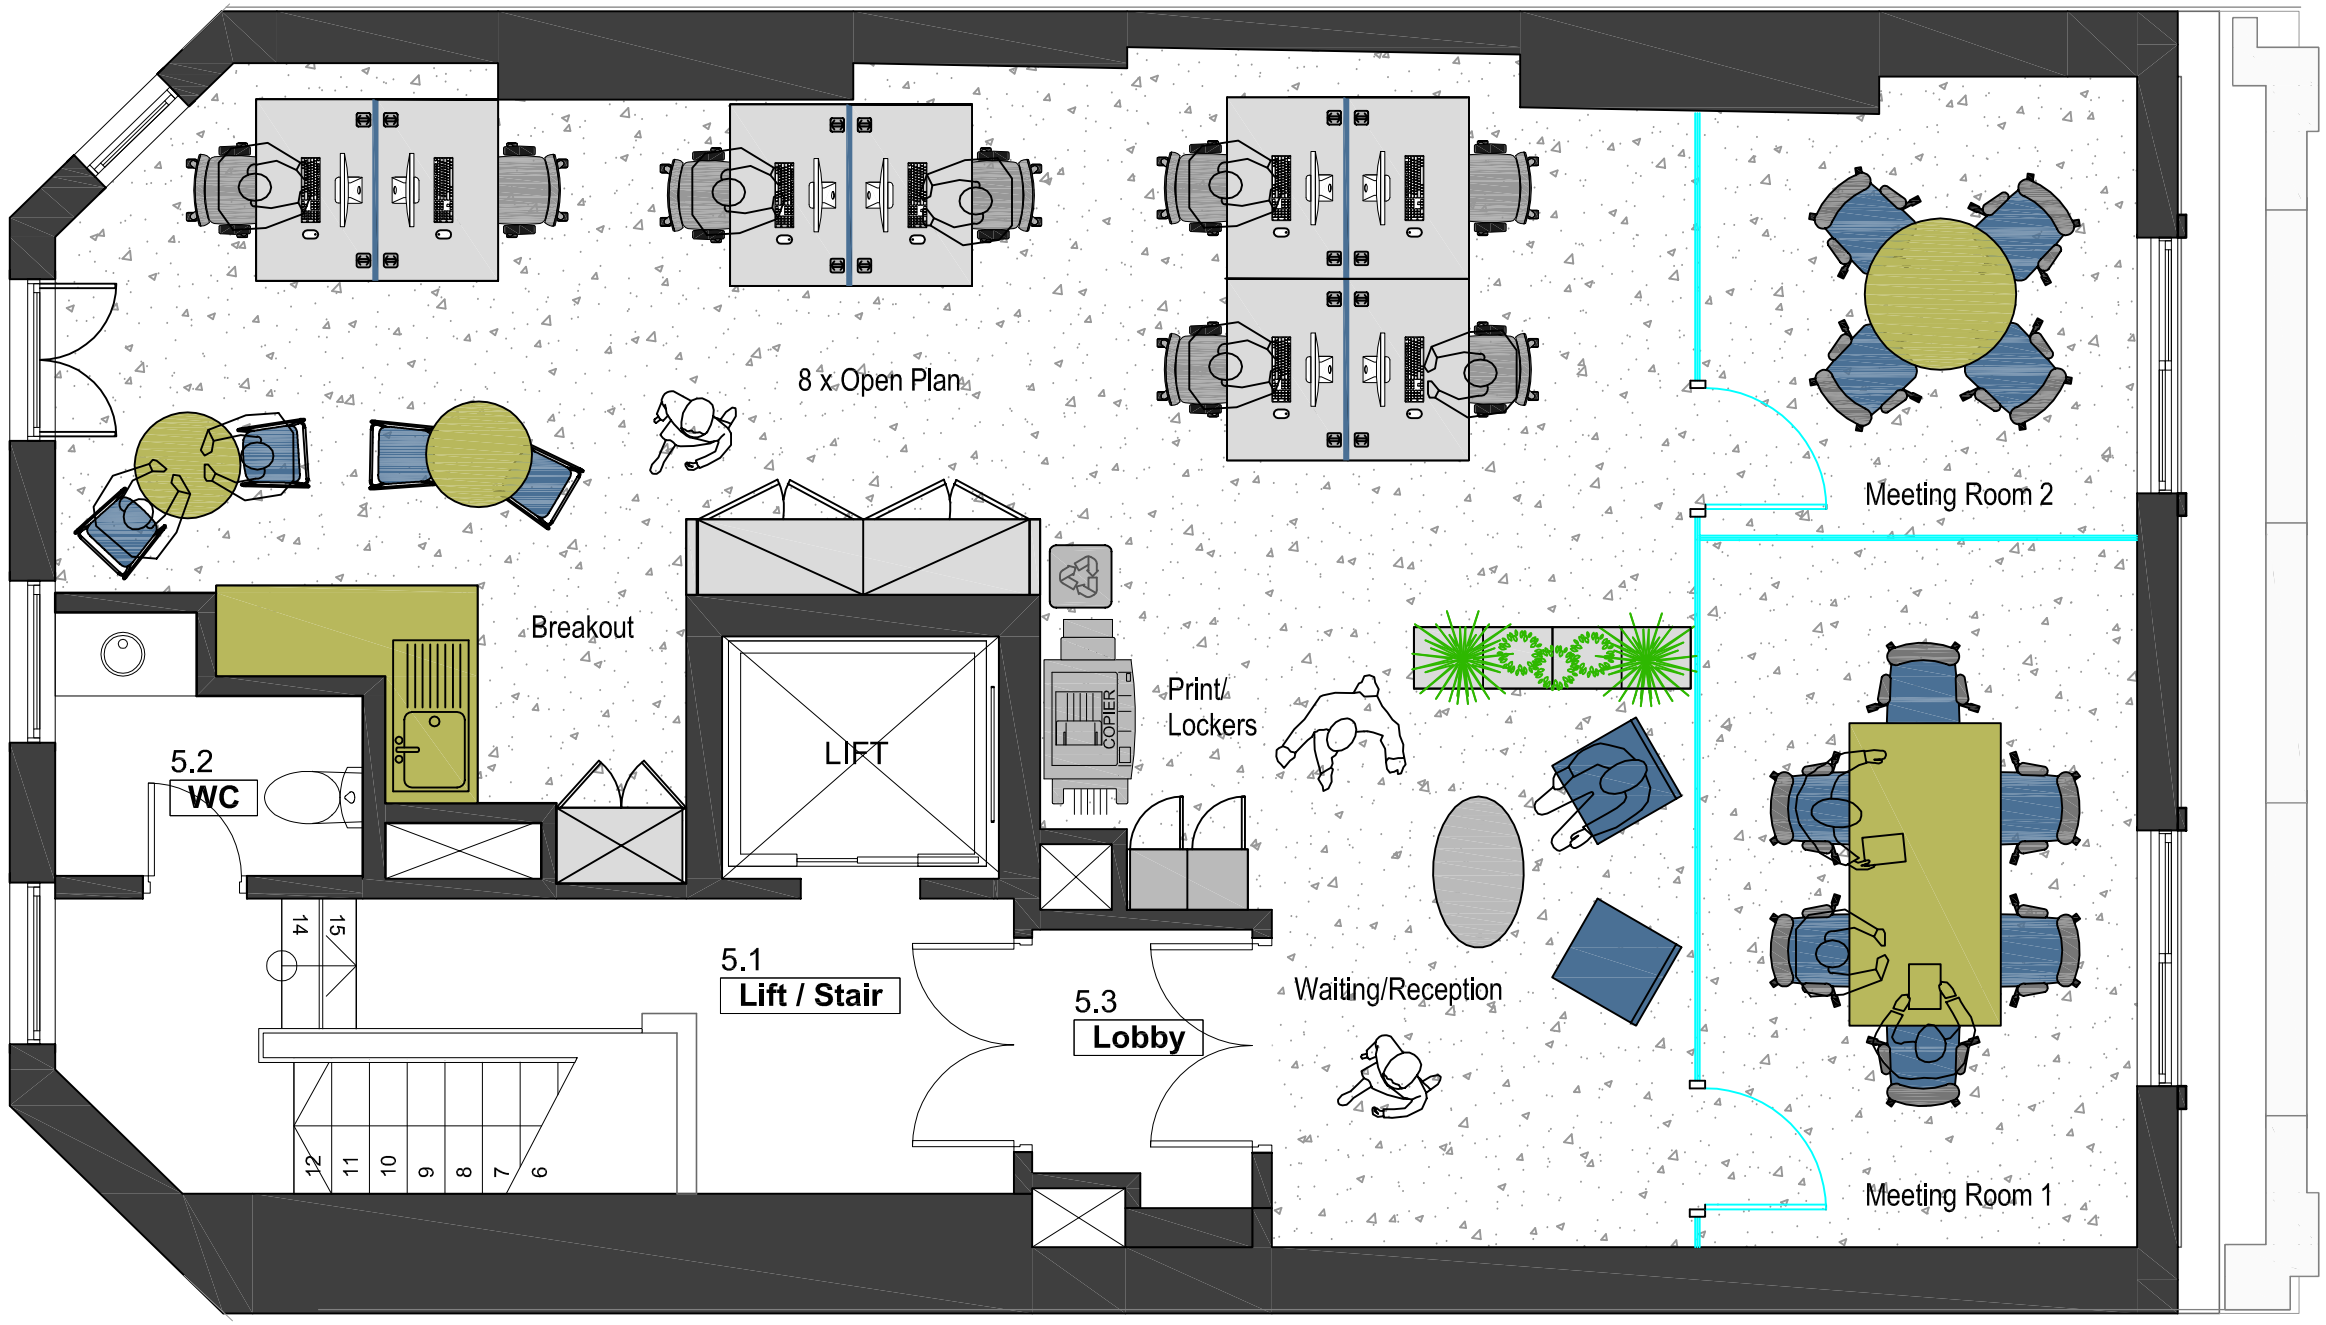

The copyright of this drawing is vested with WORKSPACE DESIGN. and must not be copied or reproduced without consent of the company.
©COPYRIGHT

Figured dimensions only to be taken from this drawing. DO NOT SCALE. All contractors must visit site and be responsible for checking all setting out dimensions, and notifying the designer/s of any discrepencies prior to any manufacture or construction works.

Rev.	Amendment	Date

Rev.	Amendment	Date

WORKSPACE design

Workspace Design Ltd
5th Floor
167-169 Great Portland Street
London
W1W 5PF

e: office@workspacedesign.org
w:www.workspacedesign.org

Client: BBG			Date: June 2023
Project: 4 City Road London EC1			Scale: 1:50 @ A3
Title: 5th Floor Spaceplan			Drawn: KES
Drawing No.: 001	Revision:		Checked: MR